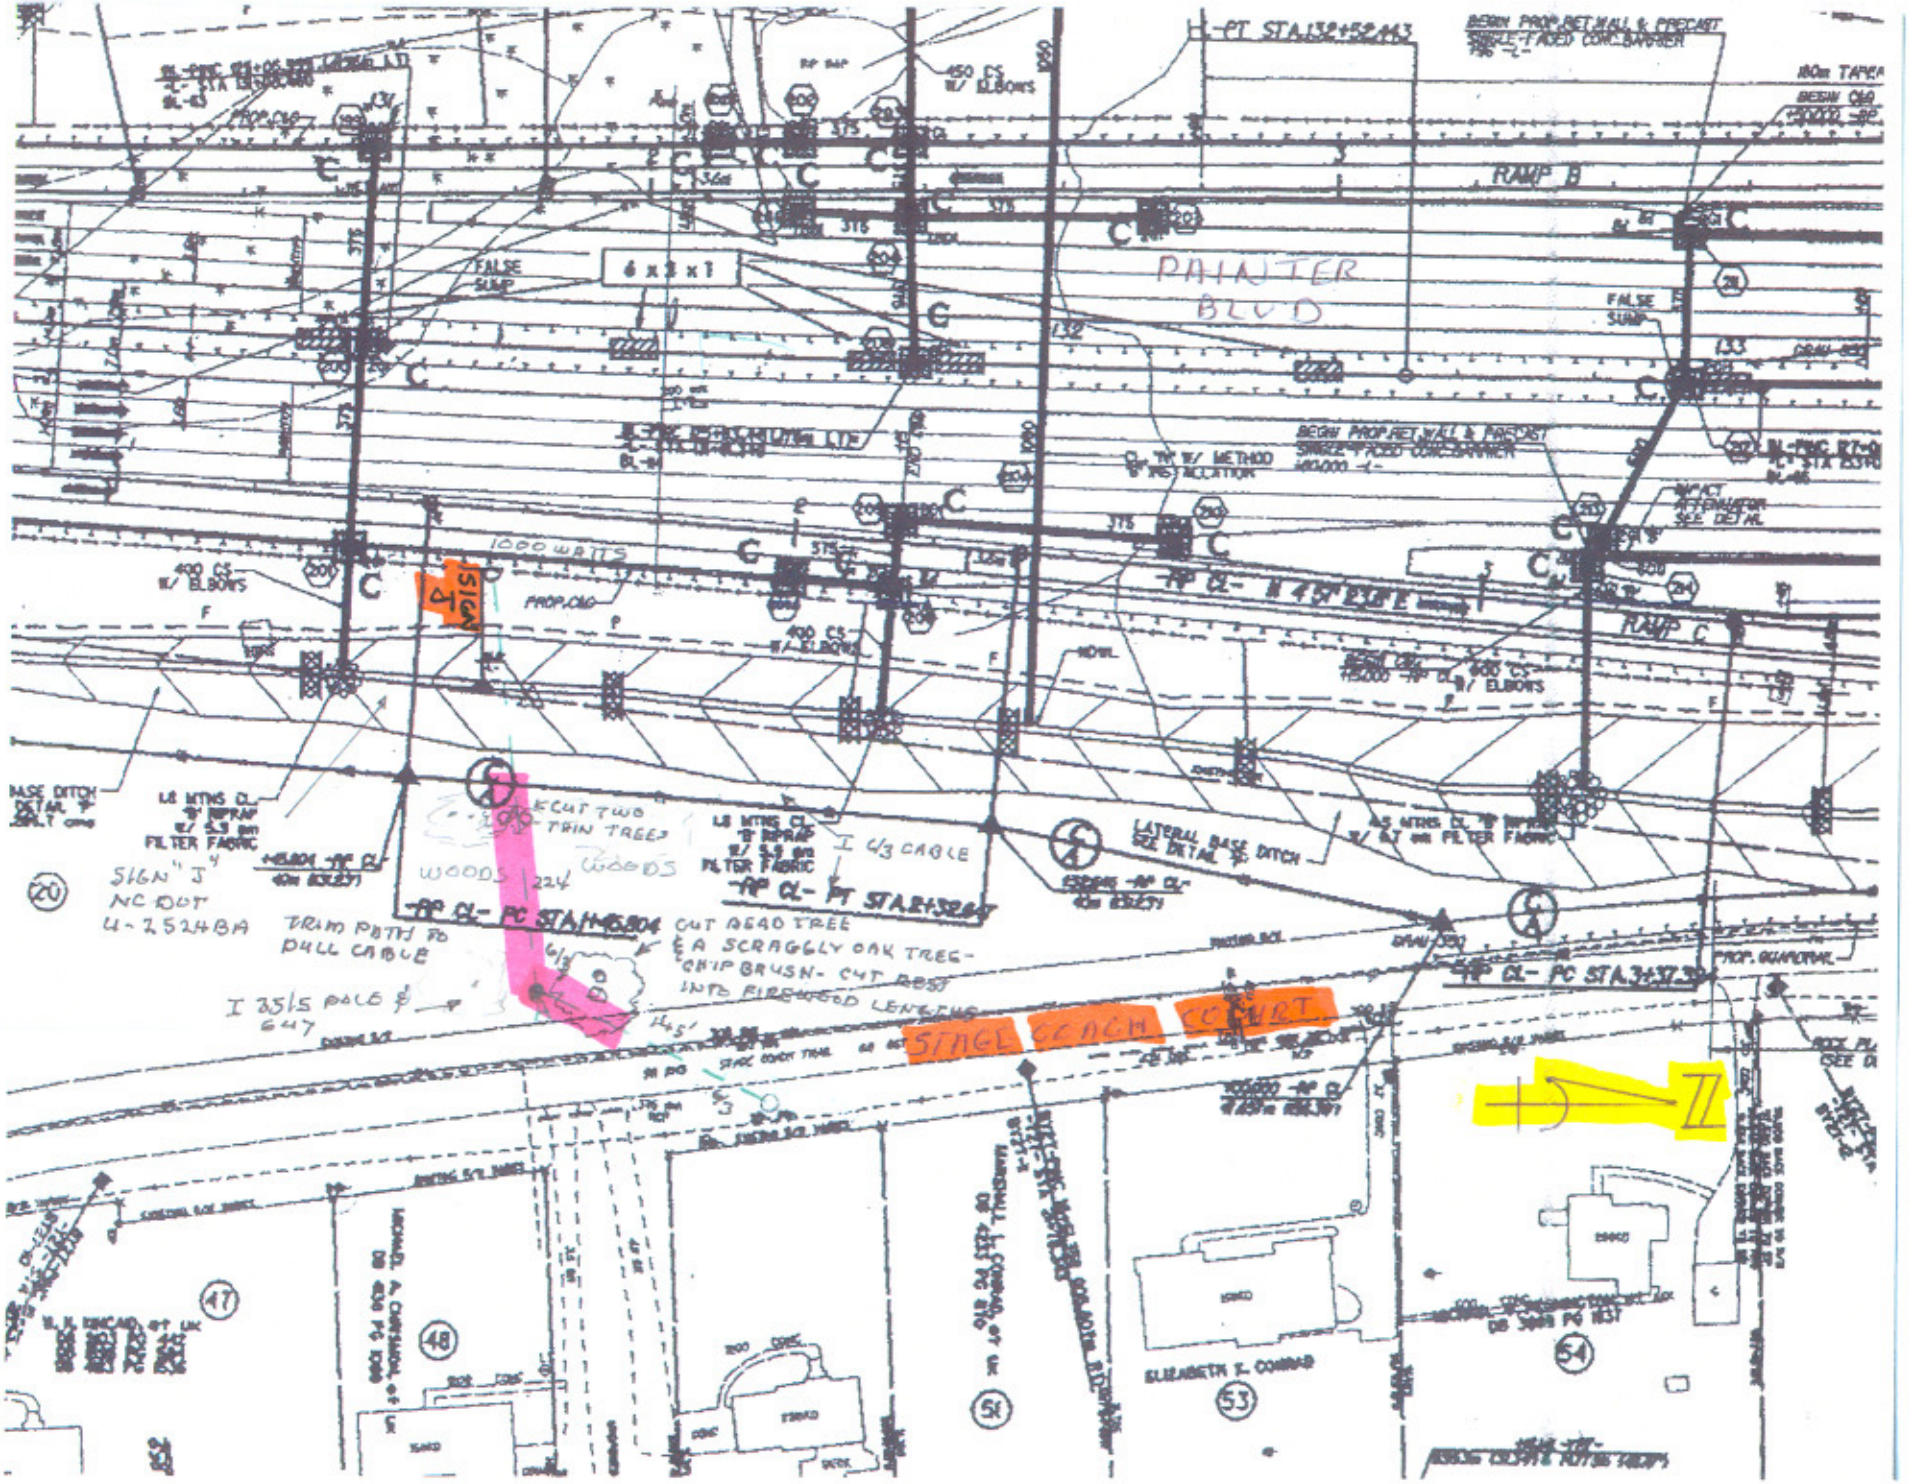
RAMP B
PAINTER BLVD
FALSE SUMP
6 x 3 x 1
1000 WATTS
400 CS W/ ELBOWS
450 CS W/ ELBOWS
RAMP C
CUT TWO THIN TREES
WOODS
I 6/3 CABLE
SIGN "J" NC DOT U-2524BA
TRIM PATH TO PULL CABLE
CUT DEAD TREE & A SCRAGGLY OAK TREE - CHIP BRUSH - CUT REST INTO FIREWOOD LENGTHS
I 3515 PULL & 647
STAGE COACH COURT
ELIZABETH E. CONRAD